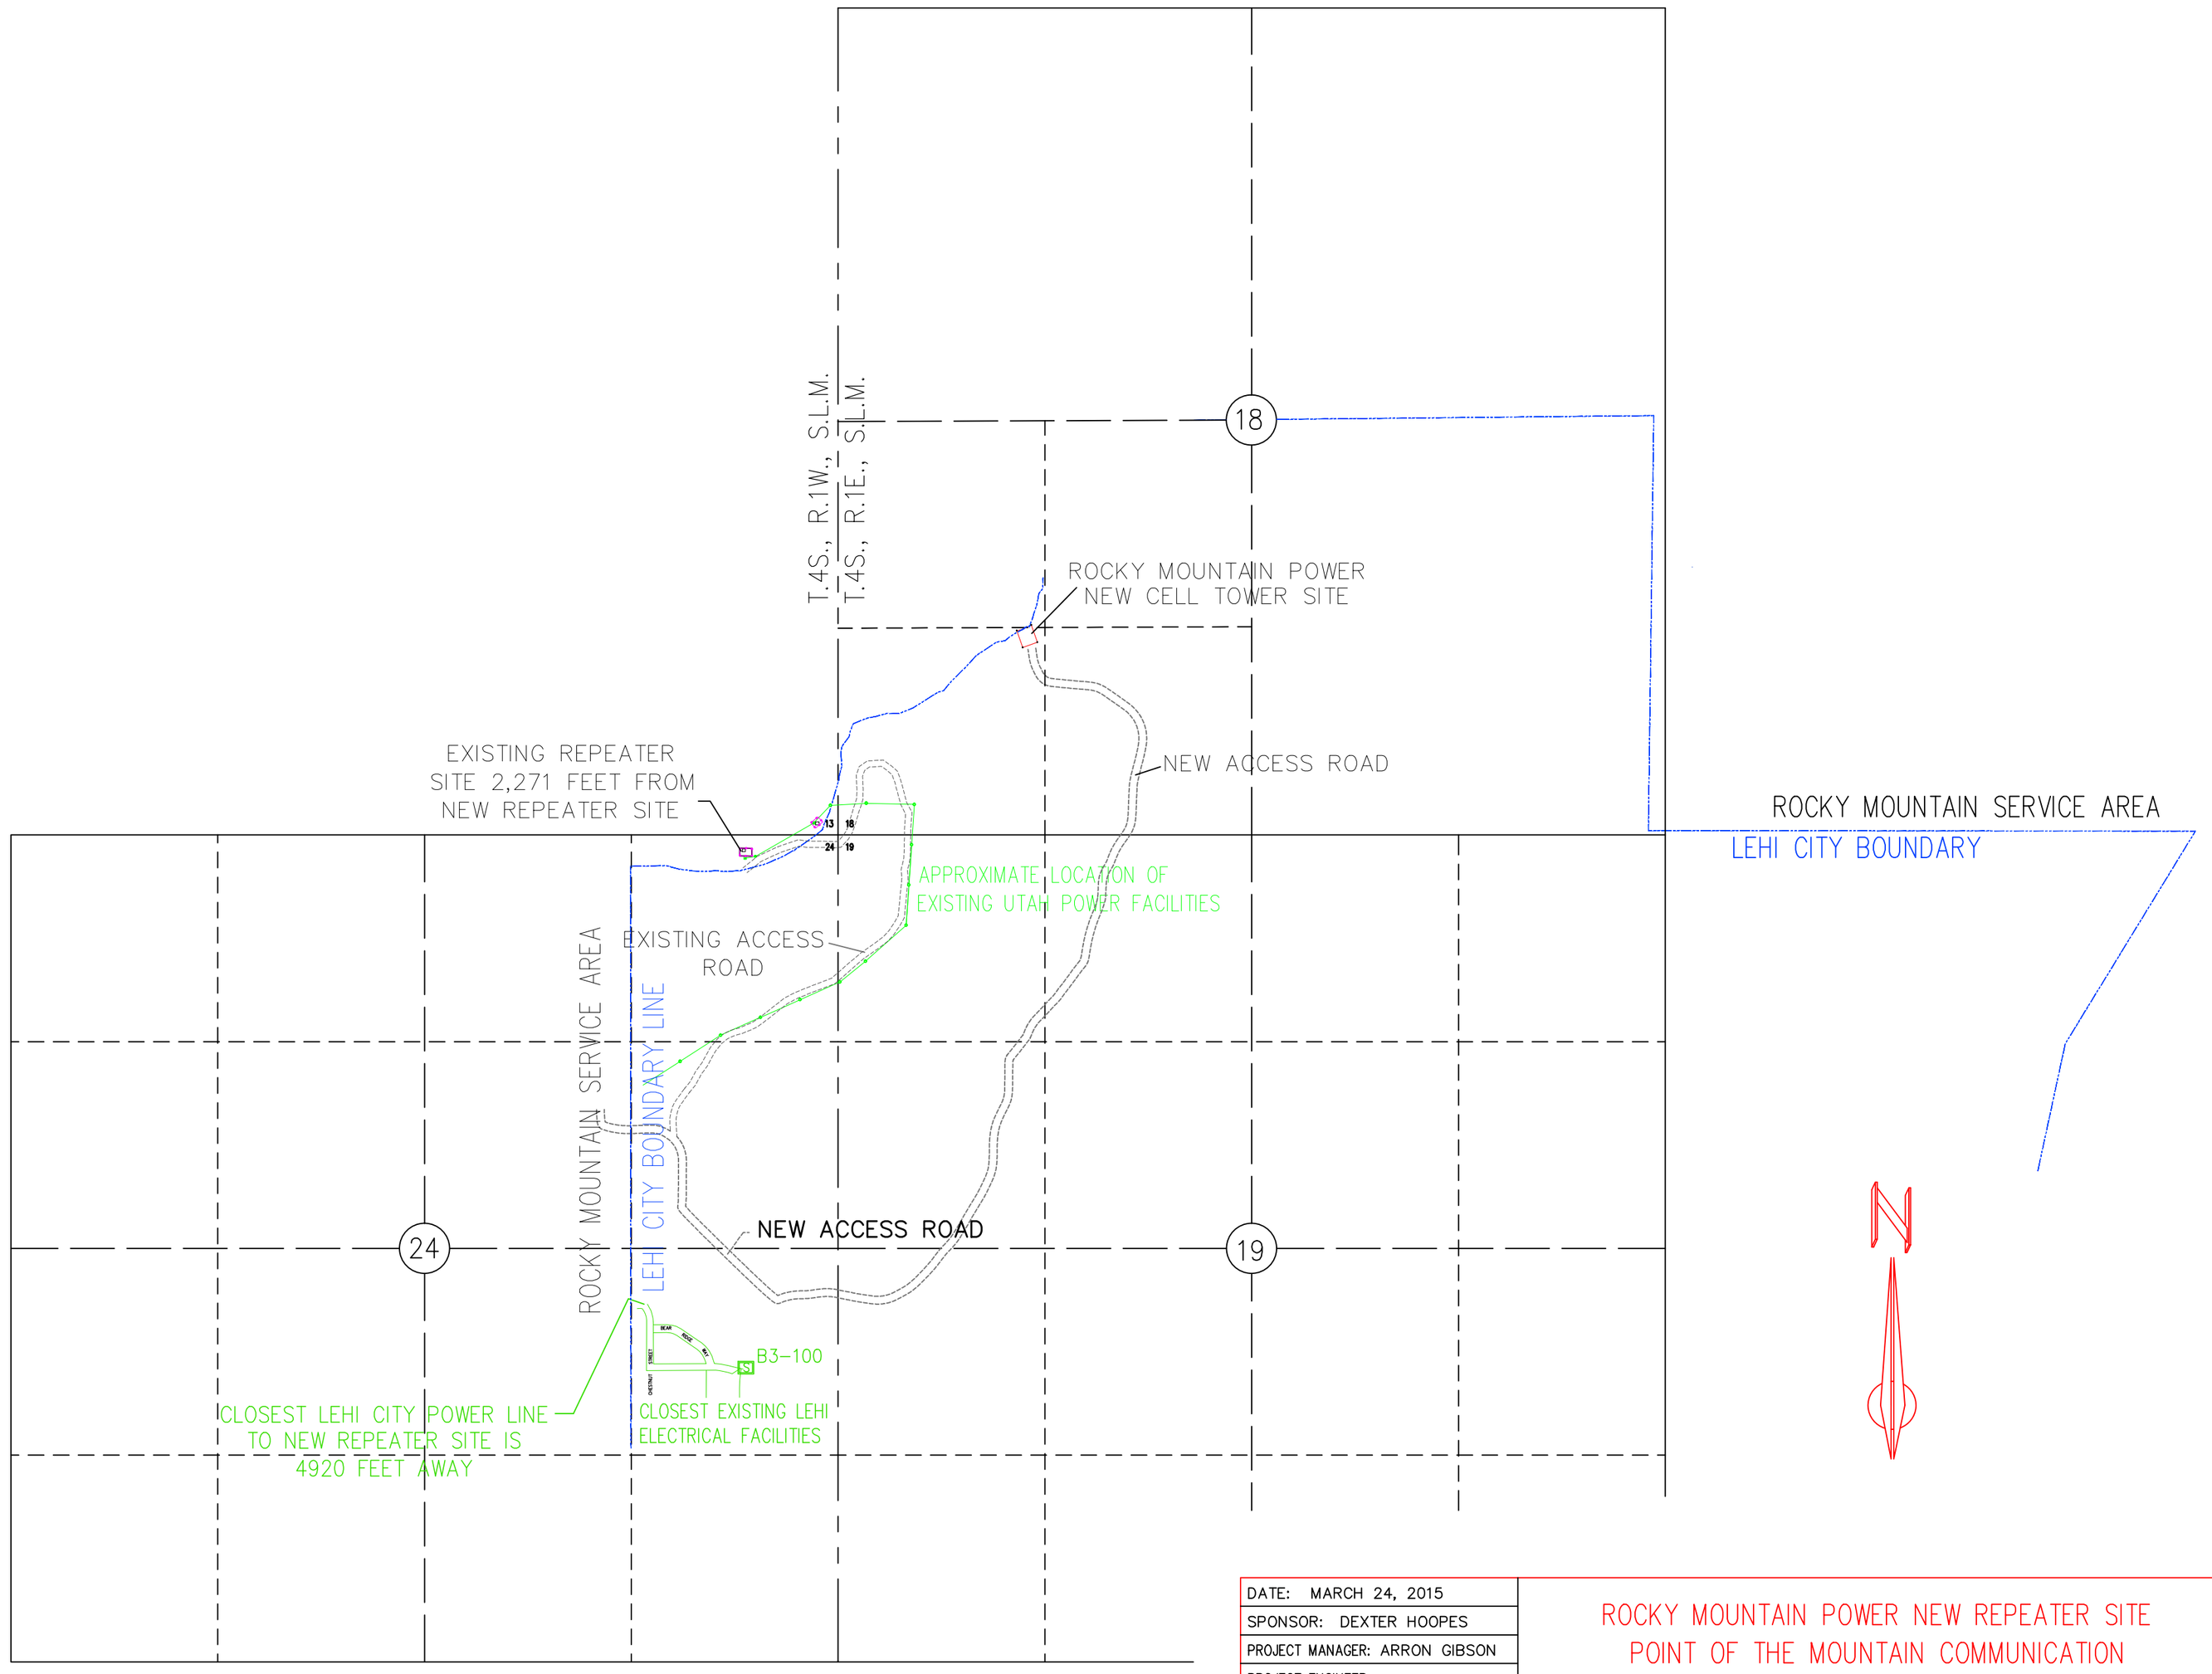

DATE:	MARCH 24, 2015
SPONSOR:	DEXTER HOOPES
PROJECT MANAGER:	ARRON GIBSON
PROJECT ENGINEER:	
SURVEYED BY:	N/A
DRAFTER:	D. T. Boyd
CHECKED BY:	

APPROVAL
ISAAC P. OAKESON
SUPERVISOR ENGRG/ENV

HORIZONTAL
RO#
VERTICAL

ROCKY MOUNTAIN POWER NEW REPEATER SITE
POINT OF THE MOUNTAIN COMMUNICATION
SITE RELOCATION AND EXISTING UTILITIES SITES
SALT LAKE & UTAH COUNTIES, UTAH

ROCKY MOUNTAIN POWER
A DIVISION OF PACIFICORP

AMERICAN FORK AREA

SCALE: 1 IN.= 1000 FT.	SHEET 1 of 1	PN 10053066	REF.	REV.

CAD No: RMP REPEATER SITE.DWG PLOT SCALE: 1 = 1

No.	DATE	REVISION	BY	CHK	APP	DRAWING No.	REFERENCE DRAWINGS
						DRAWING No.	REFERENCE DRAWINGS

BORDER REVISED 03/14/94 M.T.R.