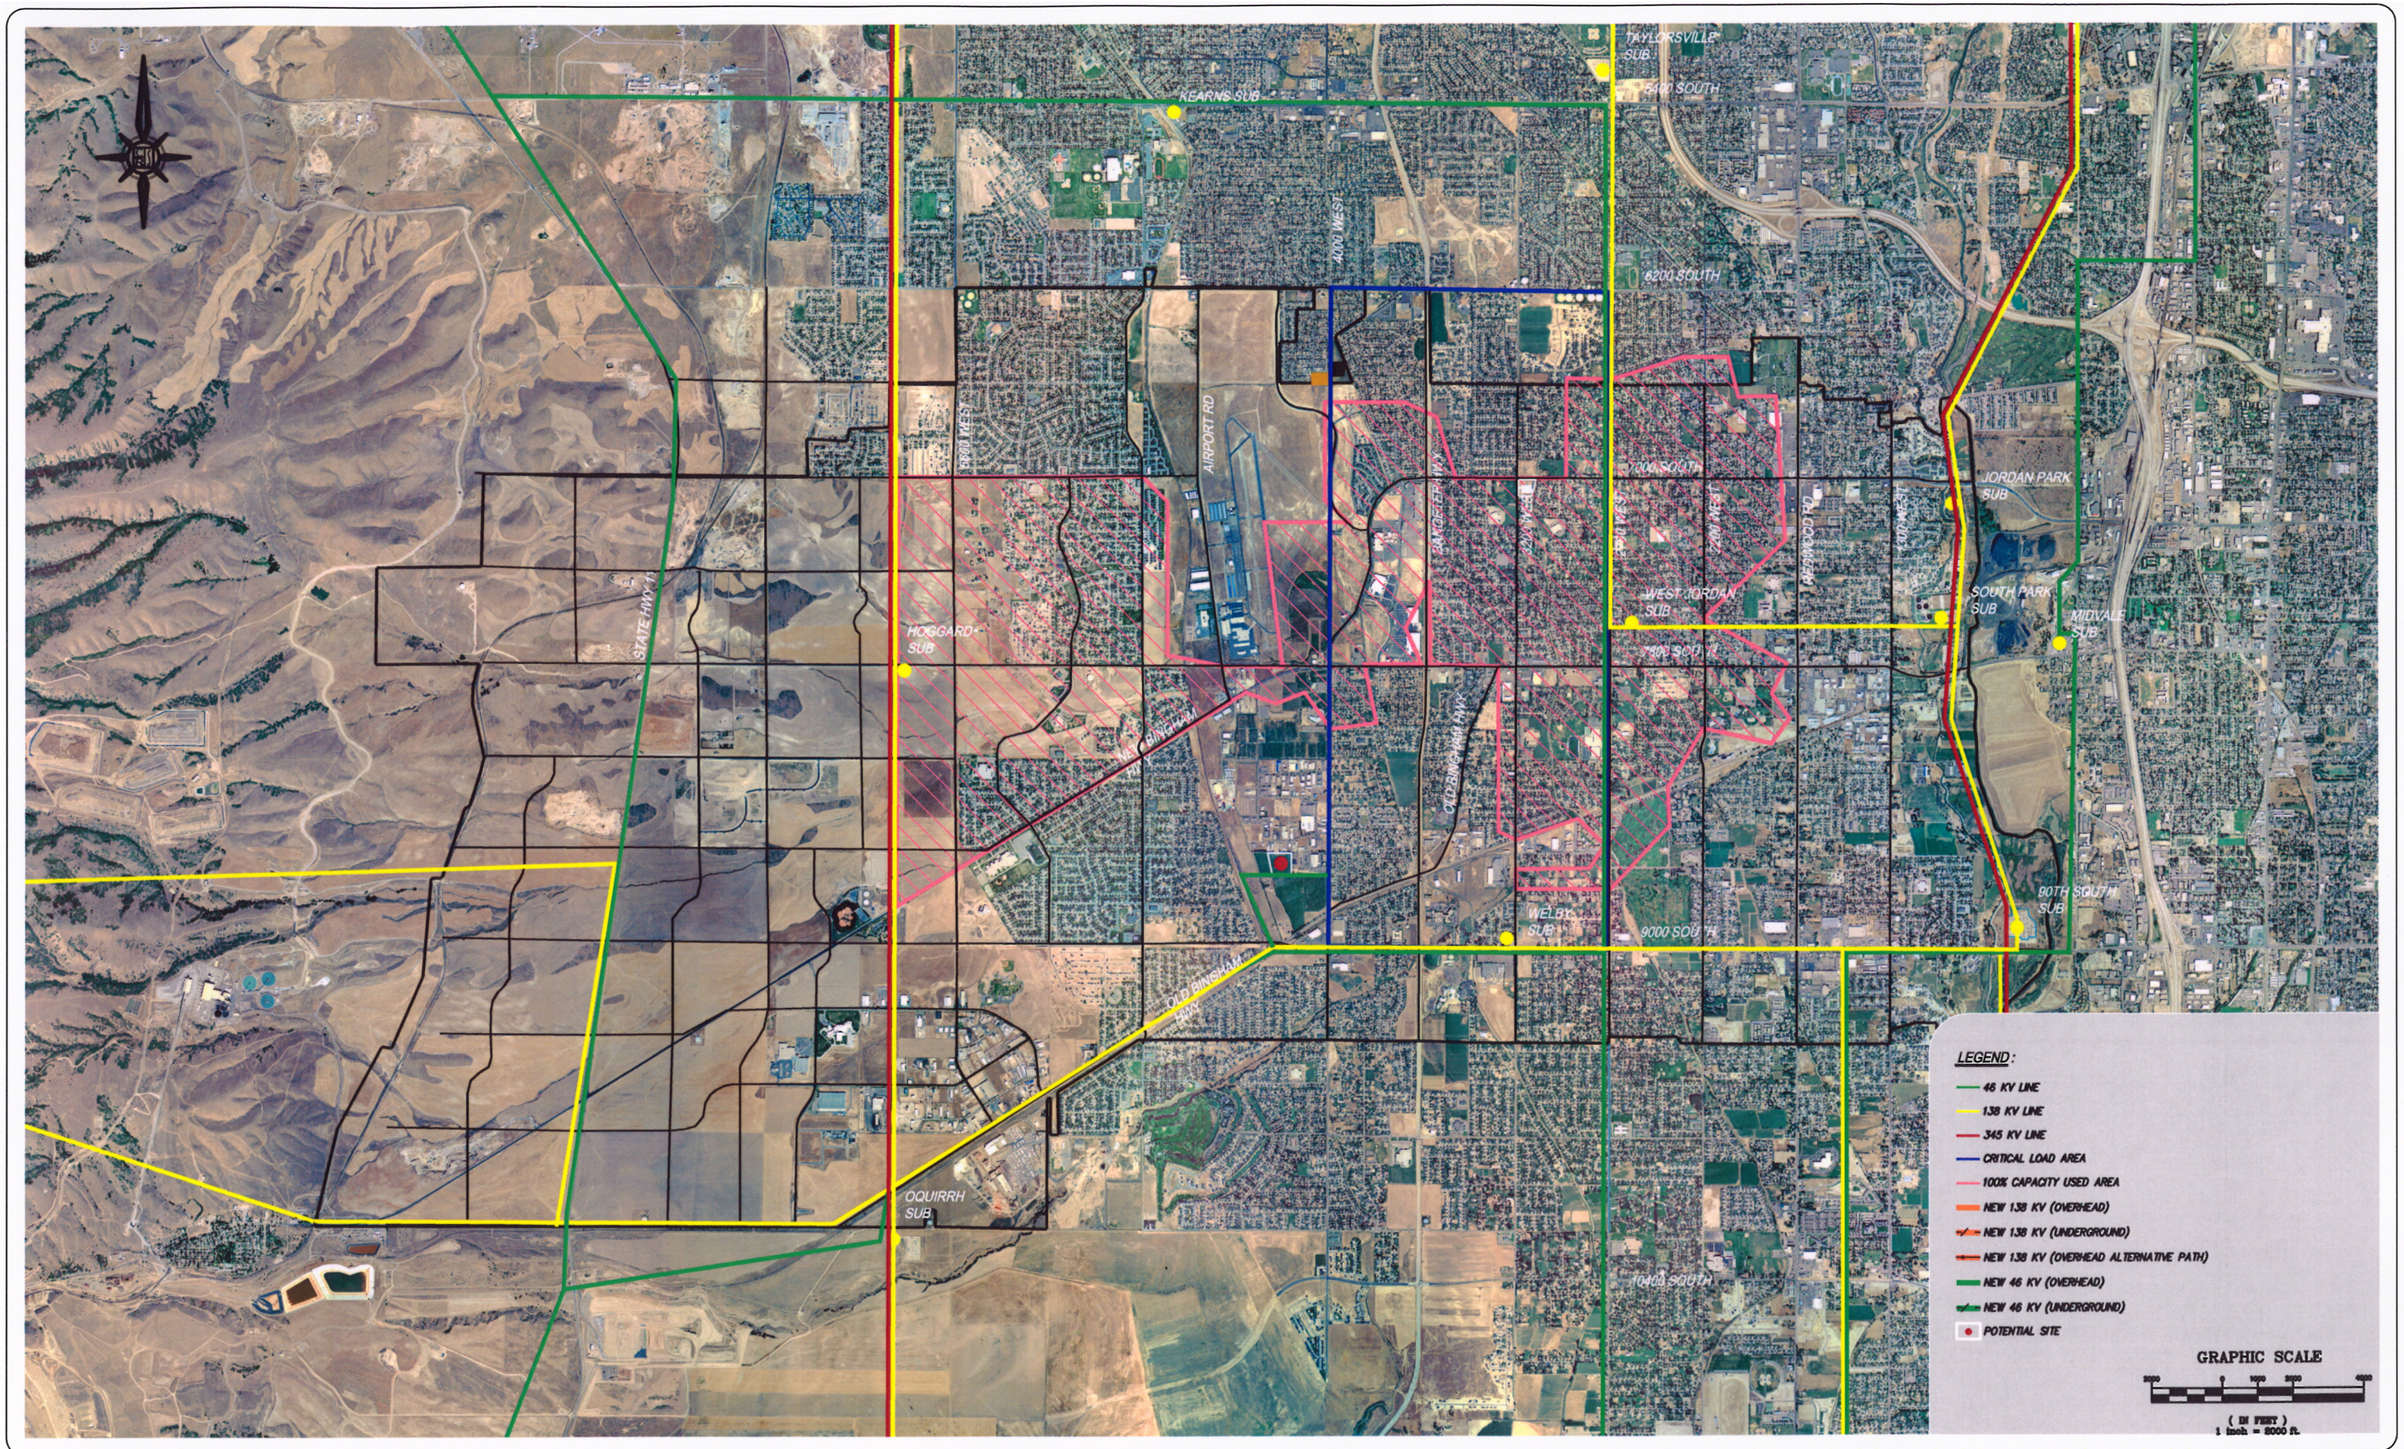

P:\2005\05123C WJC Substation Anal\dwg\base.dwg, Sht 4 8800 south, 10/24/2005 2:37:30 PM

REV.	BY	DATE	DESCRIPTION

PRINCIPAL: JOSEPH E. BESTE
PROJECT MANAGER:
CHECKER:
DRAWN BY: M. SHAWN MARSHALL
SCALE: 1:2000
DATE ISSUED: 21 OCTOBER 2005

CALDWELL RICHARDS SORENSEN
ANSWERS TO INFRASTRUCTURE™
2060 East 2100 South
Salt Lake City, UT 84109
Phone: (801) 359-5565
Fax: (801) 359-4272
www.crsengineers.com

WEST JORDAN CITY SUBSTATION ANALYSIS
8800 SOUTH 4100 WEST SUBSTATION

WEST JORDAN CITY, UTAH

SHEET 4 OF 8

05123C
PROJECT NUMBER