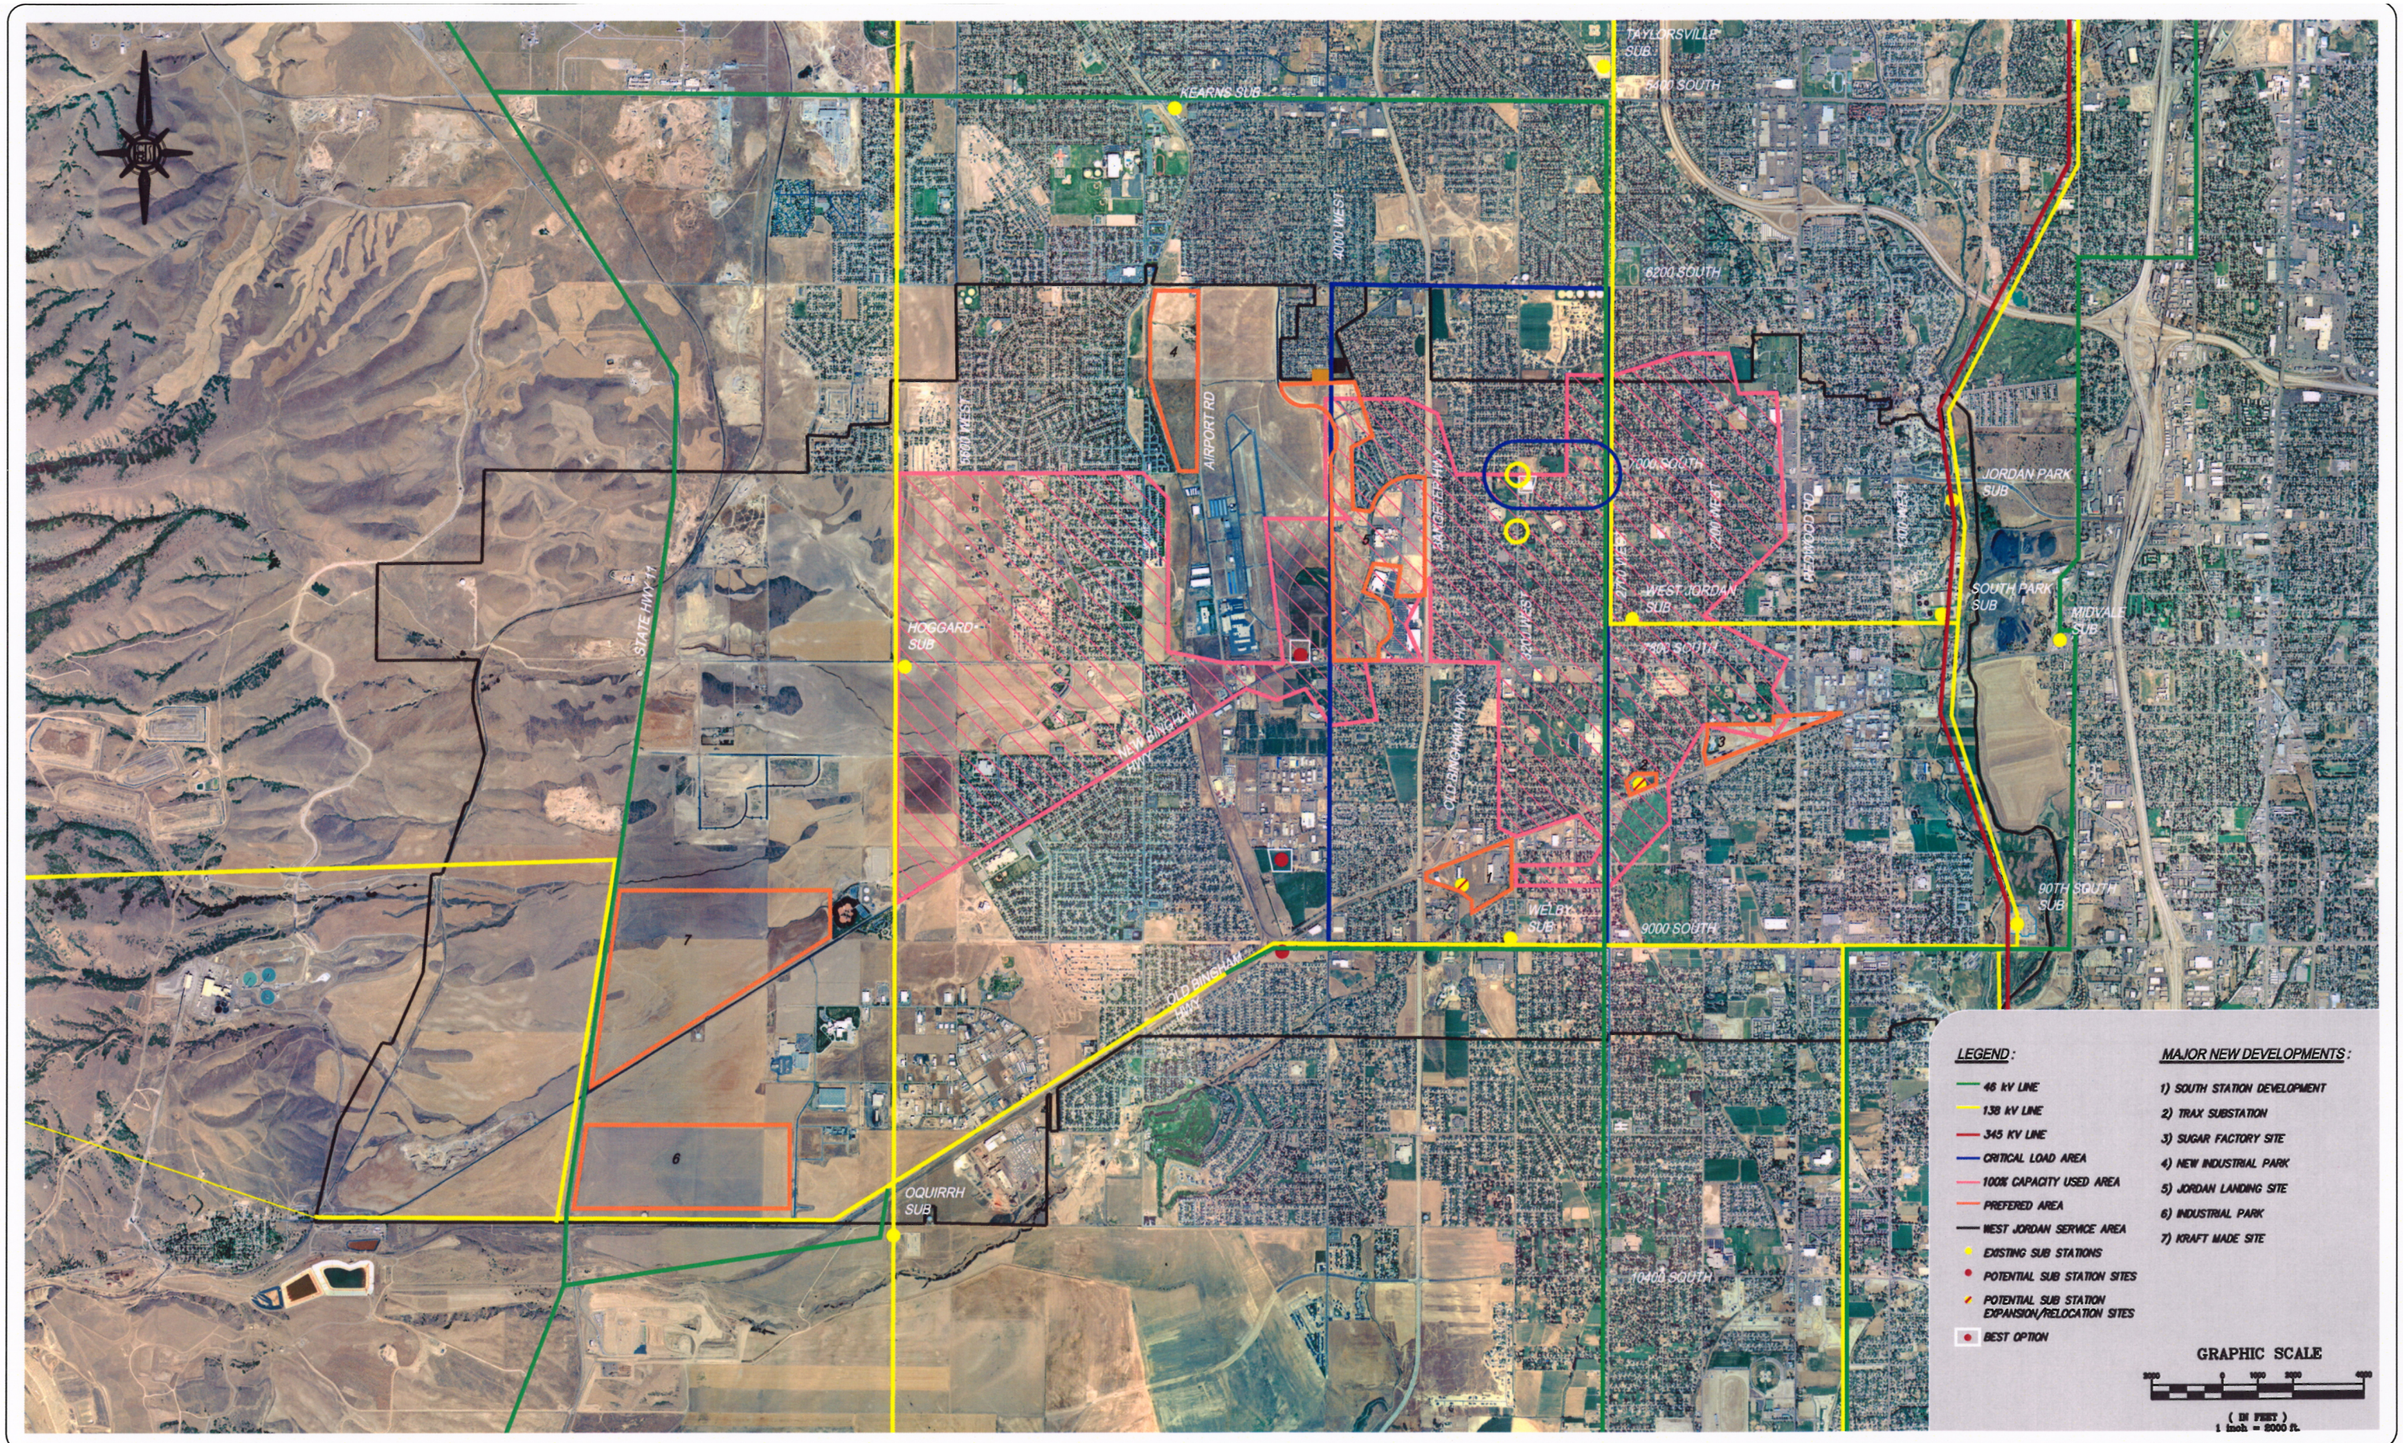

REV.	BY	DATE	DESCRIPTION

PRINCIPAL: JOSEPH E. BESTE
PROJECT MANAGER:
CHECKER:
DRAWN BY: M. SHAWN MARSHALL
SCALE: 1:2000
DATE ISSUED: 21 OCTOBER 2005

CALDWELL RICHARDS SORENSEN
ANSWERS TO INFRASTRUCTURE™
2060 East 2100 South
Salt Lake City, UT 84109
Phone: (801) 359-5565
Fax: (801) 359-4272
www.crsengineers.com

WEST JORDAN CITY SUBSTATION
LOCATION ANALYSIS
PREFERED AREAS AND NEW LOADS

WEST JORDAN CITY, UTAH

SHEET 8 OF 8

05123C
PROJECT NUMBER

P:\2005\05123C WJC Substation Anal\dwg\critical load area.dwg, Sht 8 new developments, 10/24/2005 2:45:22 PM