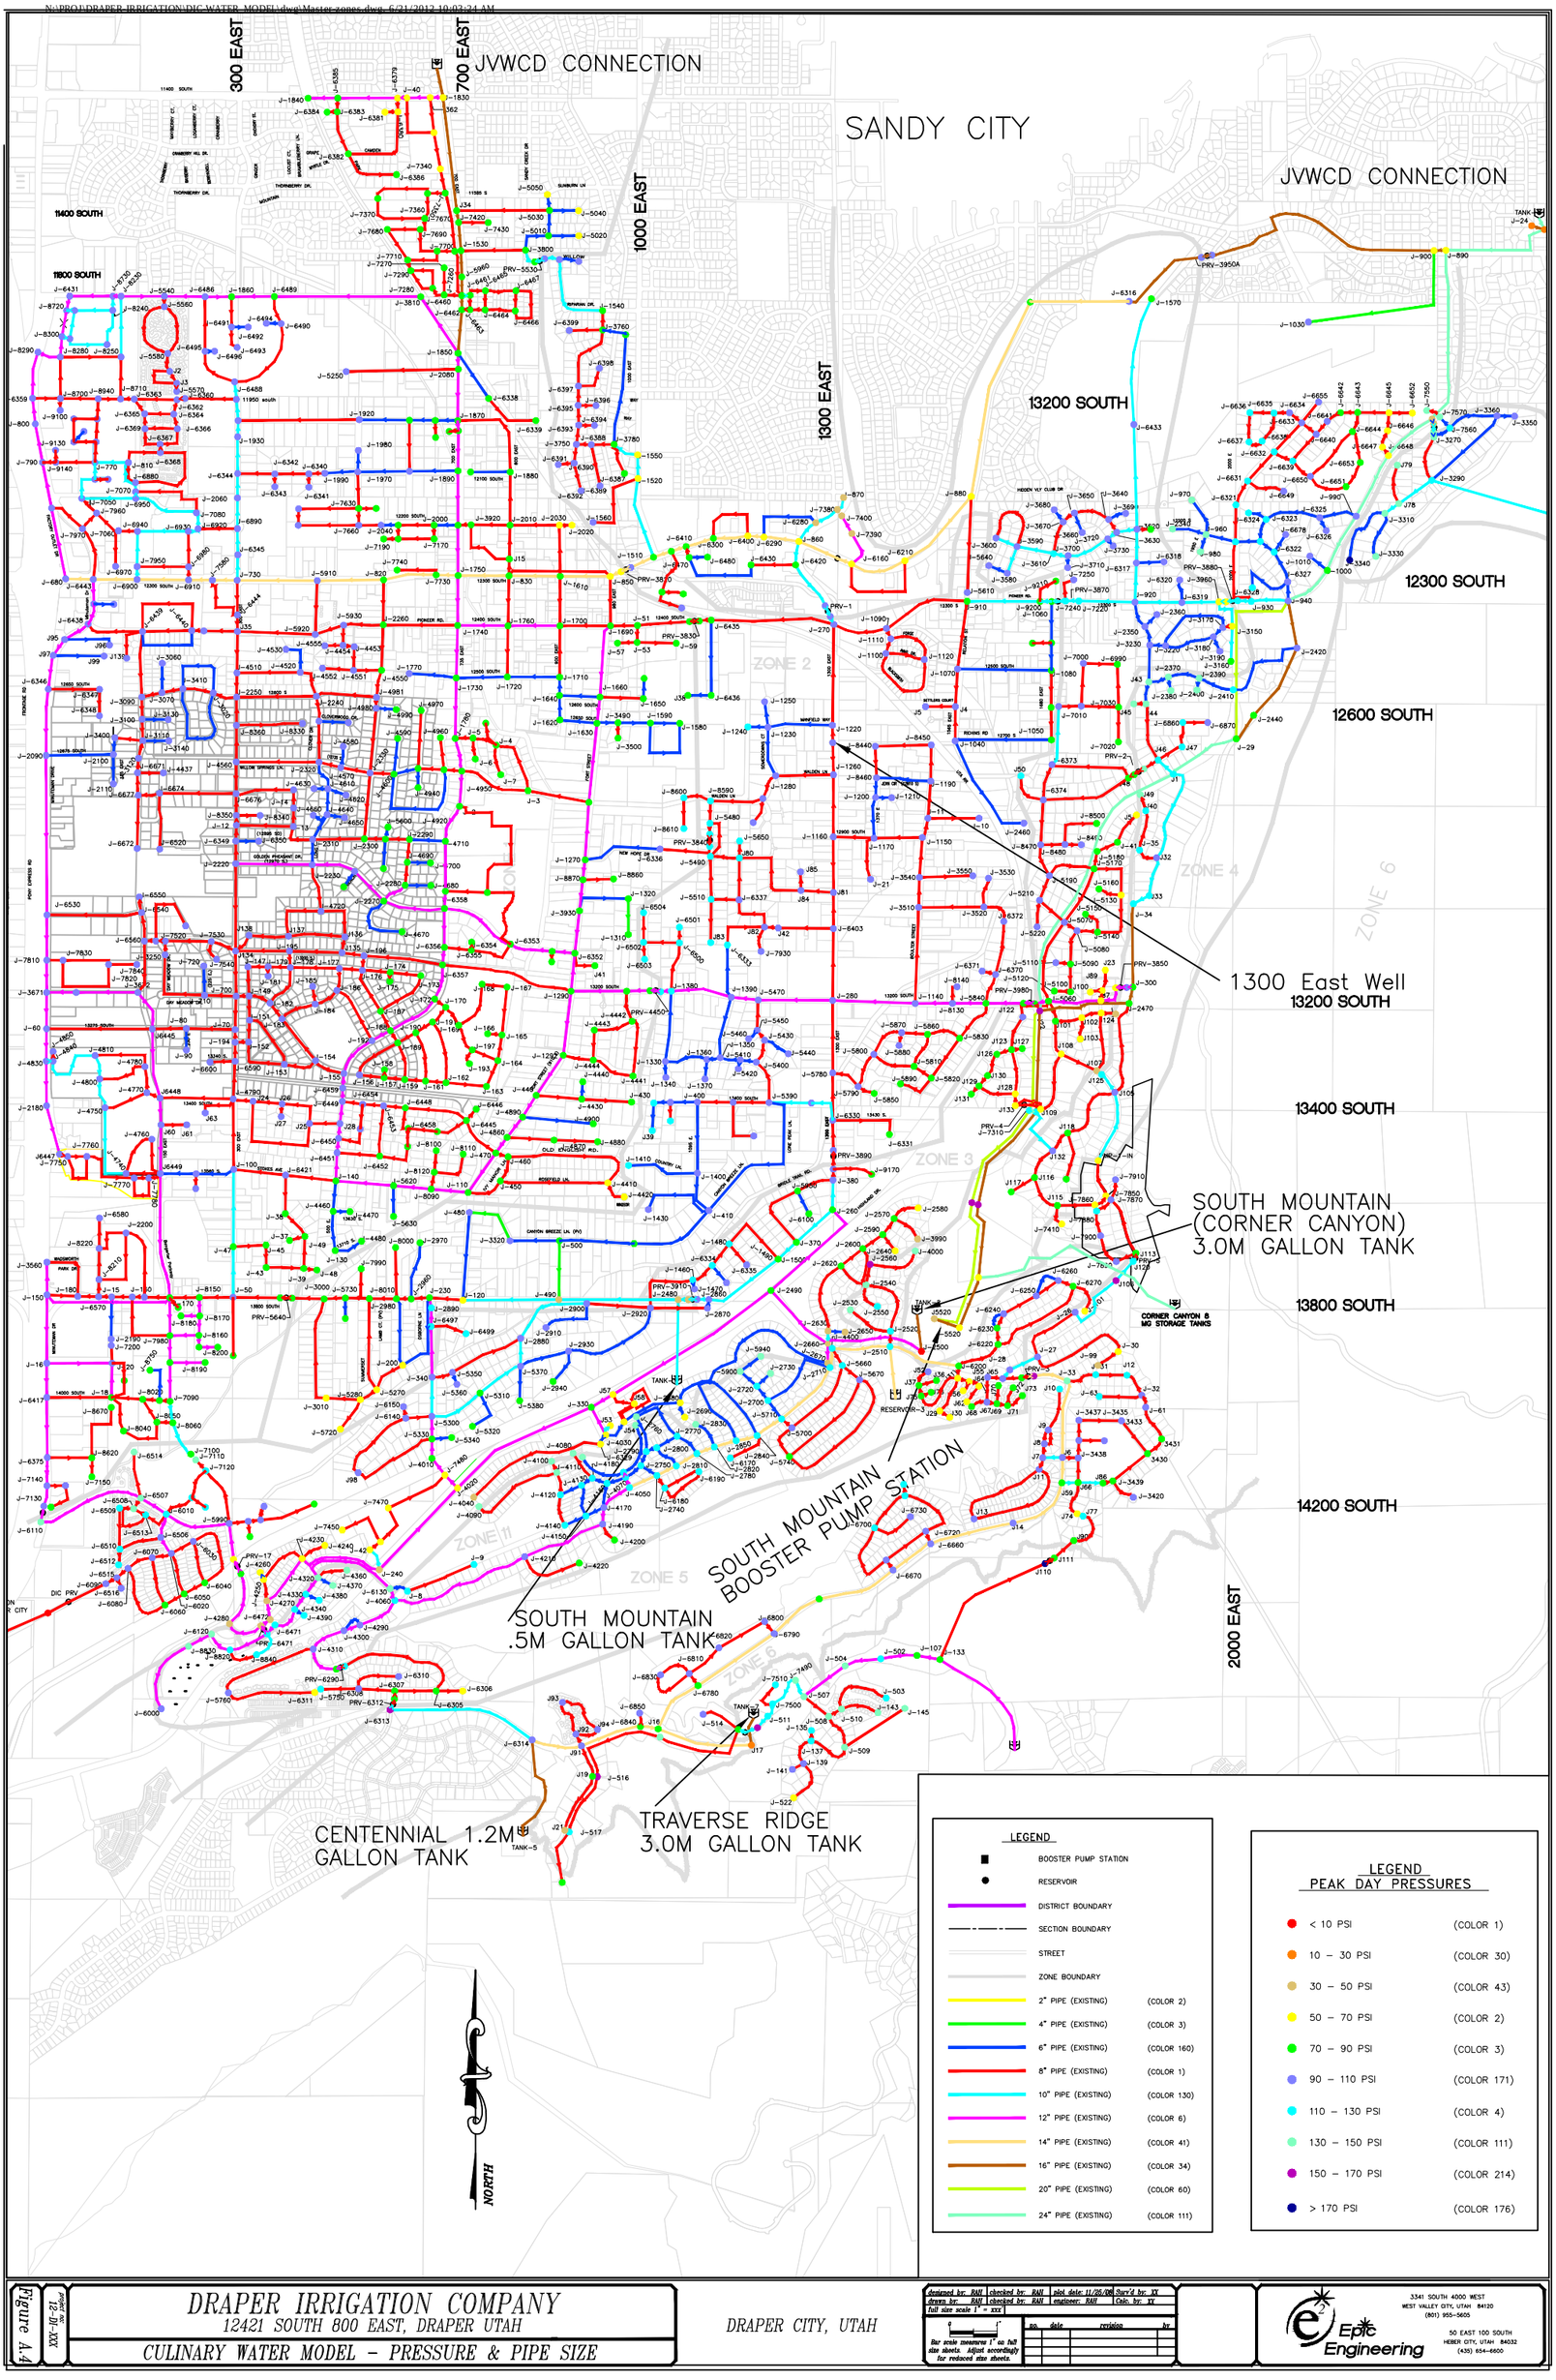

Figure A.4

project no. 12-DI-XXX

DRAPER IRRIGATION COMPANY

12421 SOUTH 800 EAST, DRAPER UTAH

CULINARY WATER MODEL – PRESSURE & PIPE SIZE

DRAPER CITY, UTAH

designed by: RAN | checked by: RAN | plot date: 11/26/08 | Surv'd by: XX
drawn by: RAN | checked by: RAN | engineer: RAN | Calc. by: XX
Full size scale 1" = xxx

0 1"
Bar scale measures 1" on full size sheets. Adjust accordingly for reduced size sheets.

no.	date	revision	by

Epic Engineering
3341 SOUTH 4000 WEST
WEST VALLEY CITY, UTAH 84120
(801) 955-5605
50 EAST 100 SOUTH
HEBER CITY, UTAH 84032
(435) 654-6600