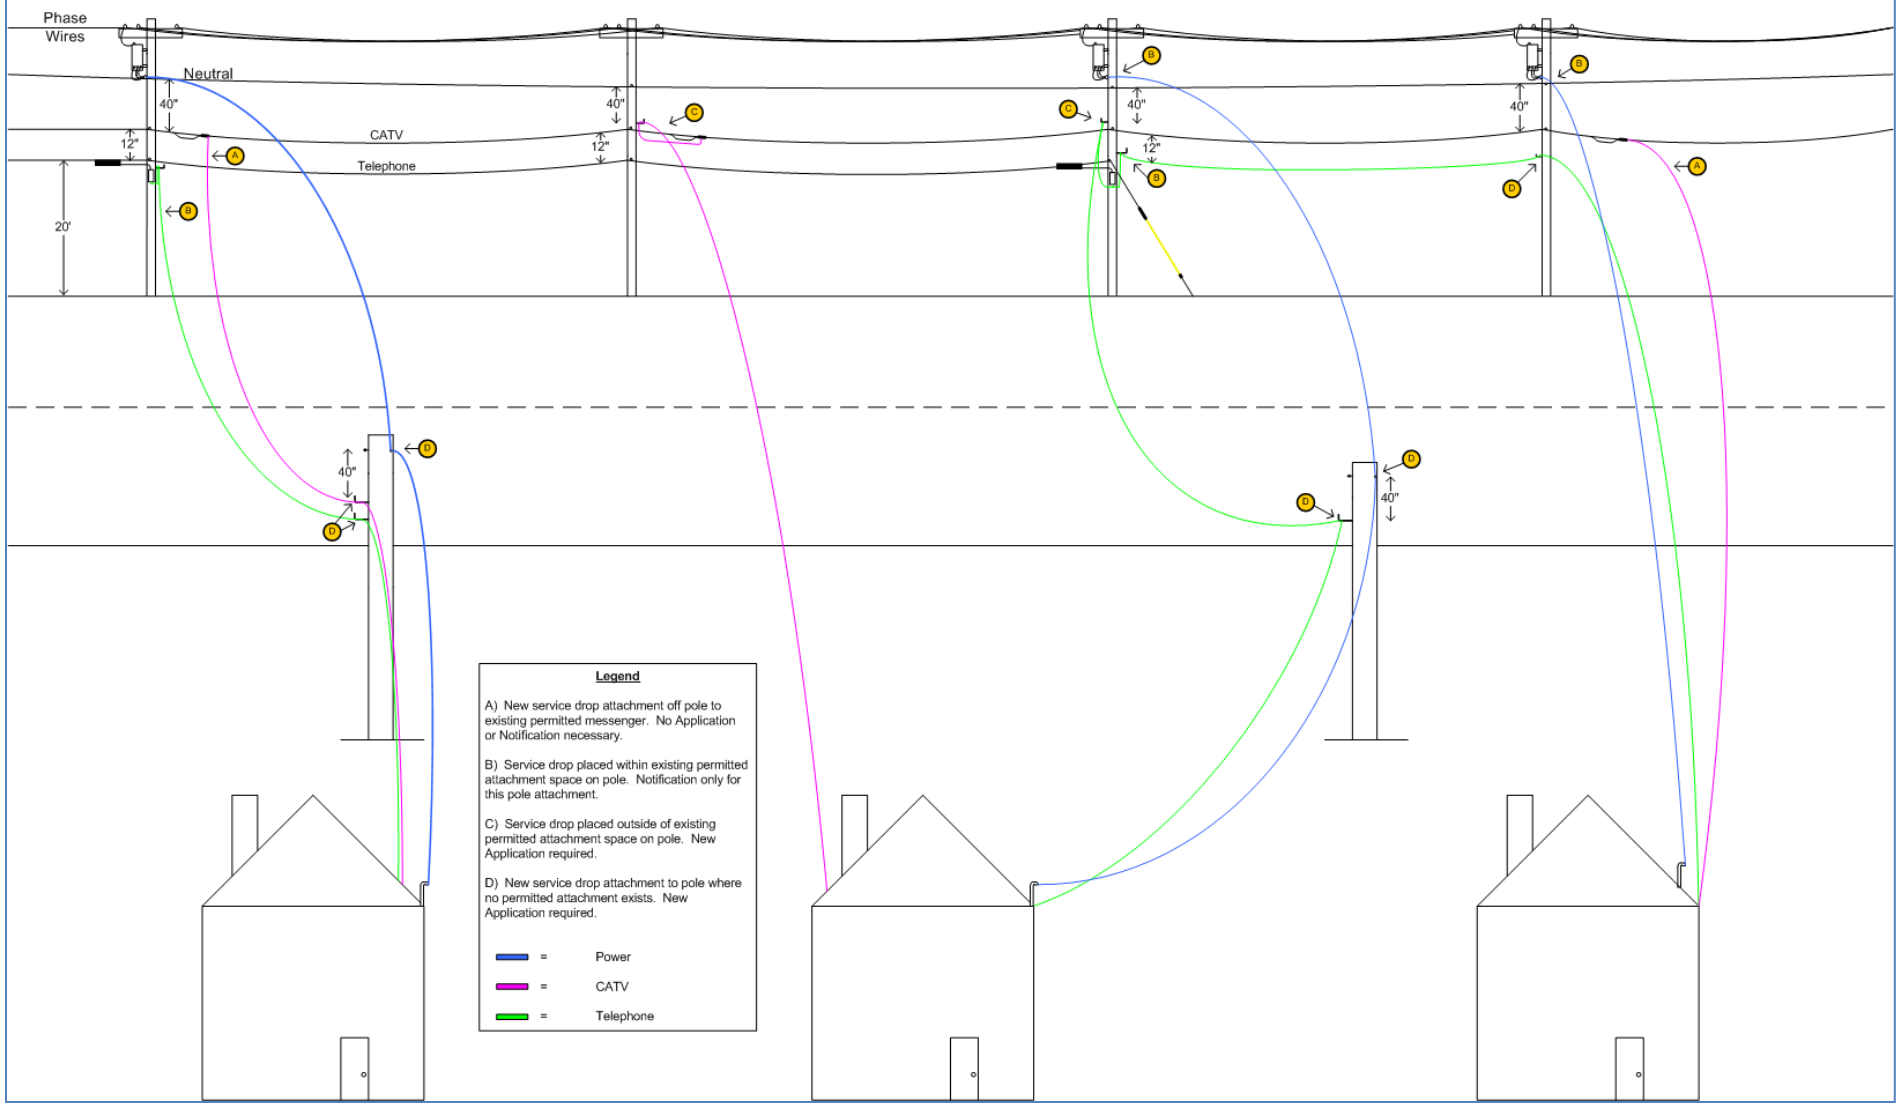
Phase Wires
Neutral
CATV
Telephone
40"
12"
20'
A
B
C
D
Legend
A) New service drop attachment off pole to existing permitted messenger. No Application or Notification necessary.
B) Service drop placed within existing permitted attachment space on pole. Notification only for this pole attachment.
C) Service drop placed outside of existing permitted attachment space on pole. New Application required.
D) New service drop attachment to pole where no permitted attachment exists. New Application required.
= Power
= CATV
= Telephone